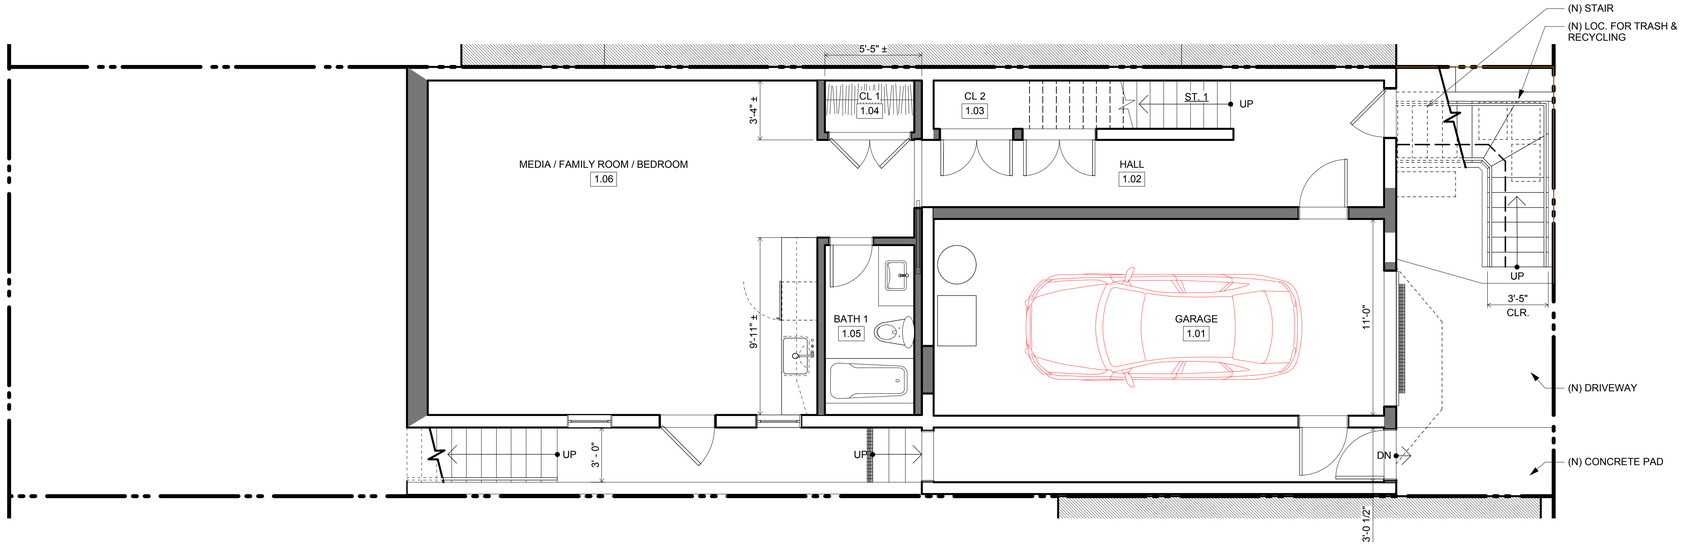

2 LEVEL 1 - PROPOSED
Scale: 1/4" = 1'-0"

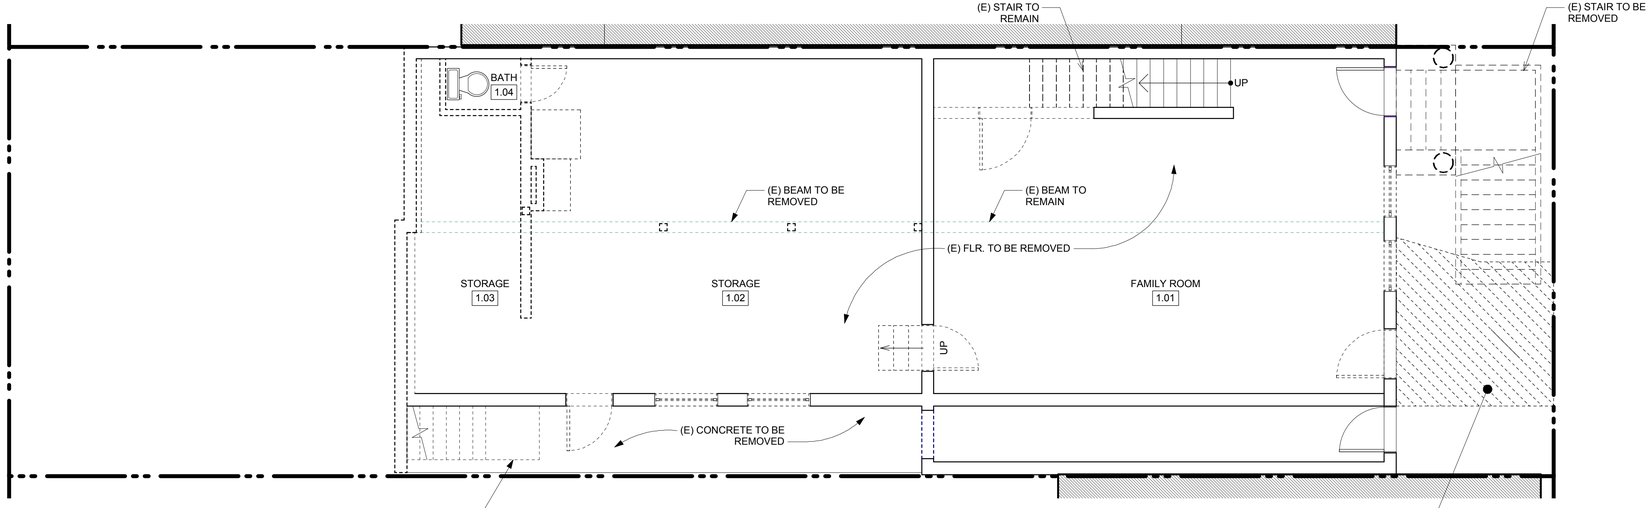

1 LEVEL 1 - EXISTING
Scale: 1/4" = 1'-0"

jones | haydu

one arkansas street, d2, san francisco, ca 94107
architecture design interiors
v 415.558.0400
f 415.861.5095

AMER RESIDENCE

1988 BUSH STREET

SAN FRANCISCO, CA

DATE	ISSUE DESCRIPTION	DRAWN	CHECKED
16.09.13	TO OWNER	AL	PH

NOT FOR CONSTRUCTION

LICENSED ARCHITECT
STATE OF CALIFORNIA

PAUL J. HAYDU
C32366
REN:00/00/00

PLANS - EX'G & PROPOSED

SHEET NUMBER

A01.00

© 2016 jones | haydu