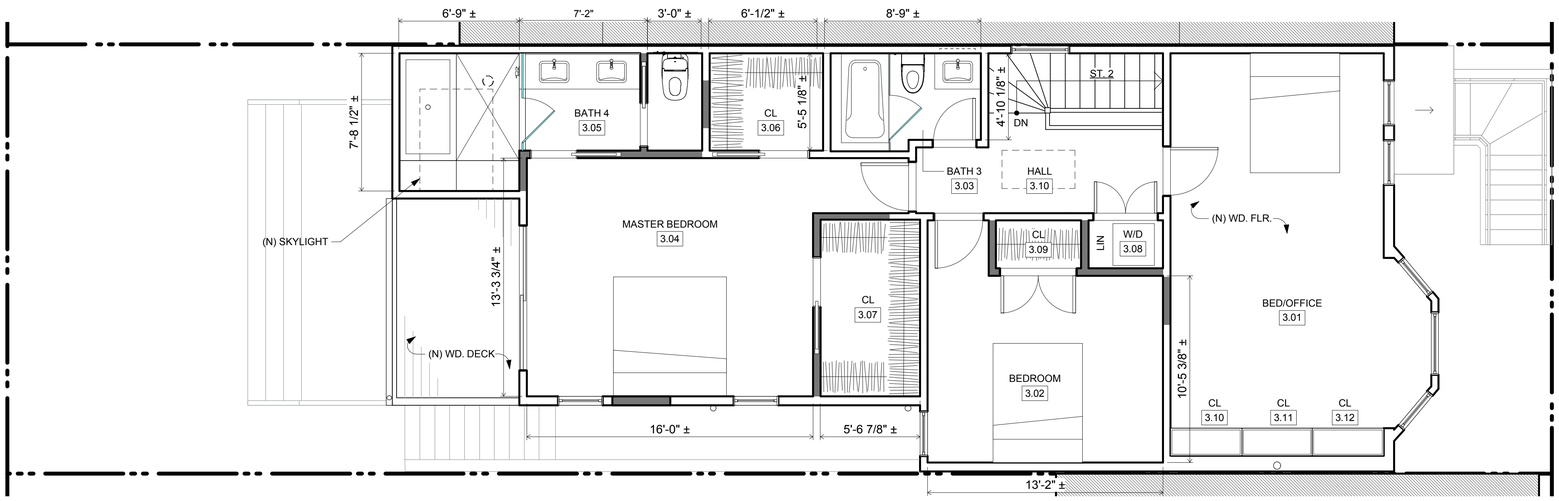

2 LEVEL 3 - PROPOSED
Scale: 1/4" = 1'-0"

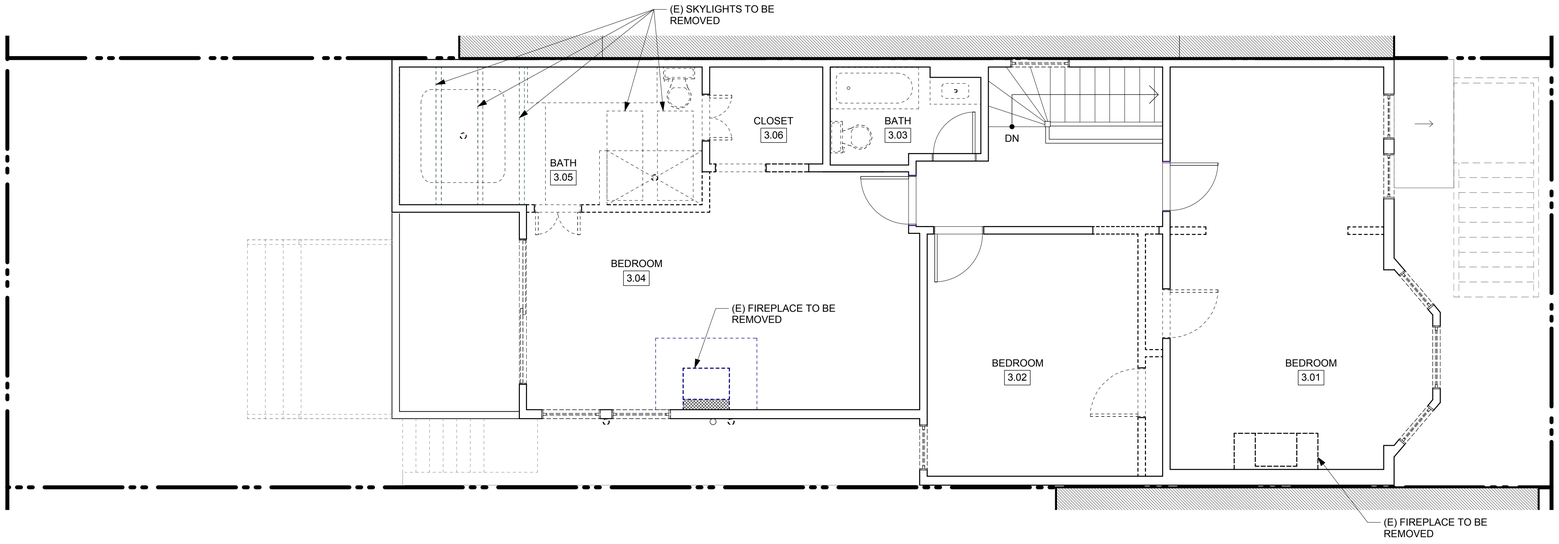

1 LEVEL 3 - EXISTING
Scale: 1/4" = 1'-0"

jones | haydu
one arkansas street, d2, san francisco, ca 94107
architecture design interiors
v 415.558.0400
f 415.861.5095

AMER RESIDENCE
1988 BUSH STREET
SAN FRANCISCO, CA

DATE	ISSUE DESCRIPTION	DRAWN	CHECKED
16.09.13	TO OWNER	AL	PH

NOT FOR CONSTRUCTION

LICENSED ARCHITECT
STATE OF CALIFORNIA
PAUL J. HAYDU
C32366
REN:00/00/00

PLANS - EX'G & PROPOSED

SHEET NUMBER
A01.02

© 2016 jones | haydu